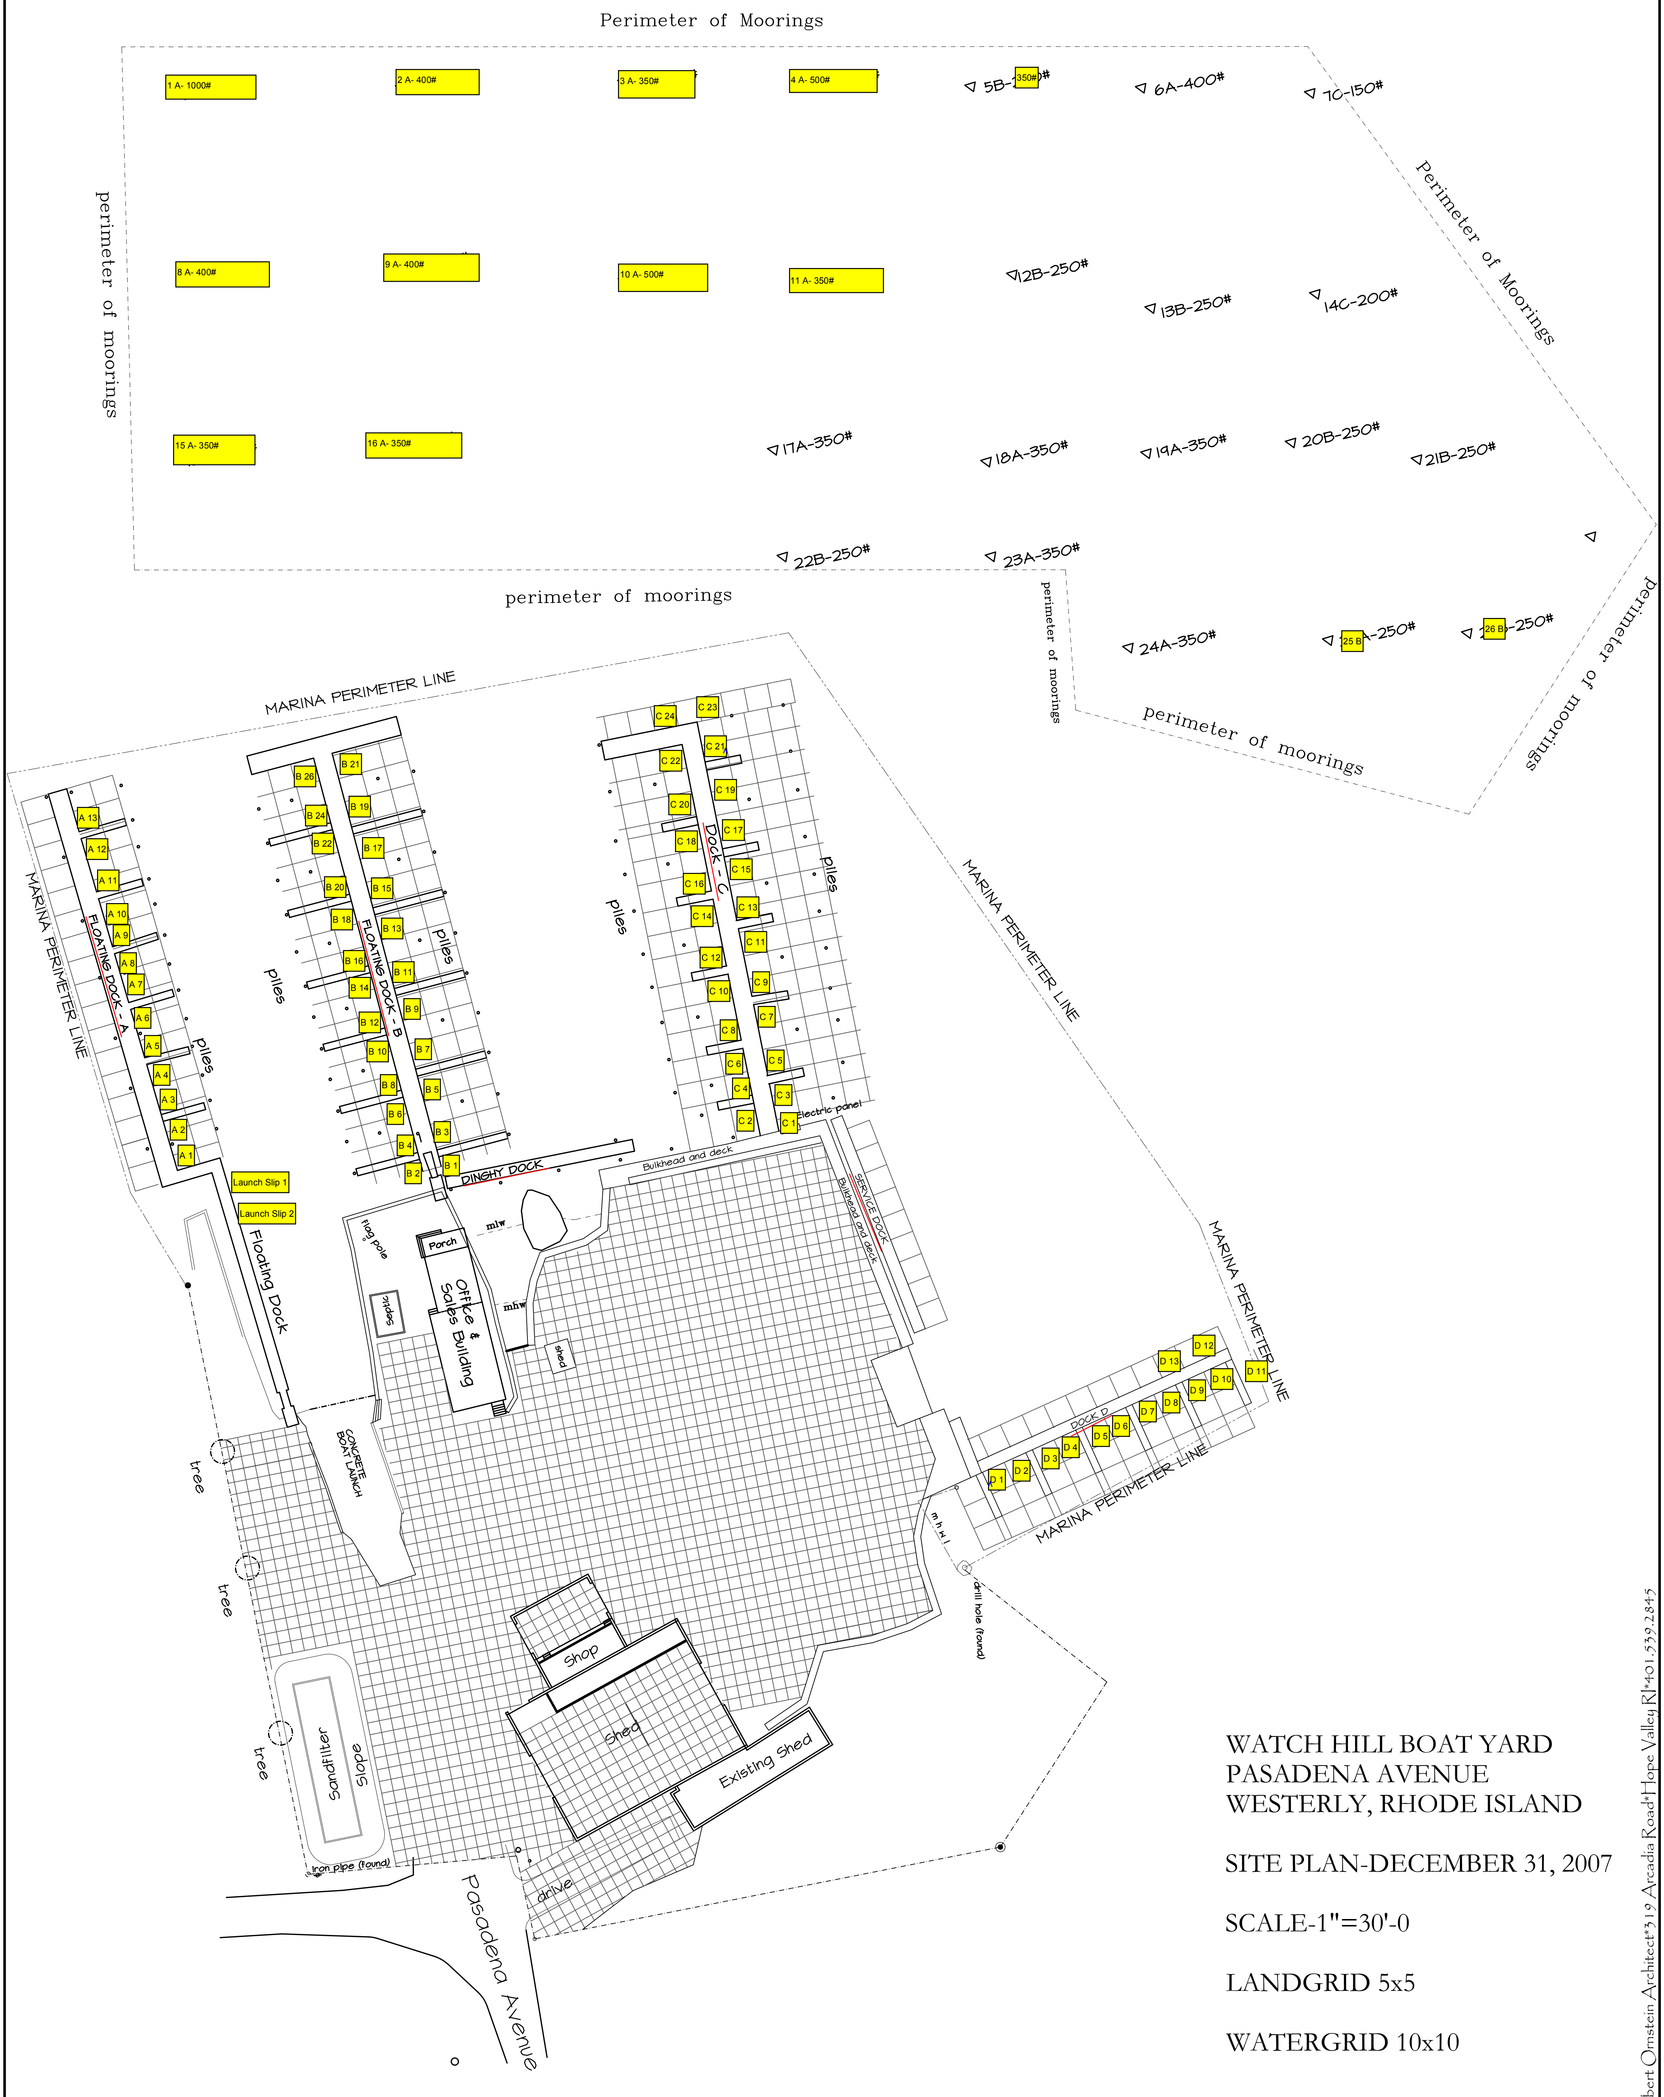

WATCH HILL BOAT YARD
PASADENA AVENUE
WESTERLY, RHODE ISLAND

SITE PLAN-DECEMBER 31, 2007

SCALE-1"=30'-0

LANDGRID 5x5

WATERGRID 10x10

Robert Onstein Architect*319 Arcadia Road*Hope Valley RI*401.539.2845